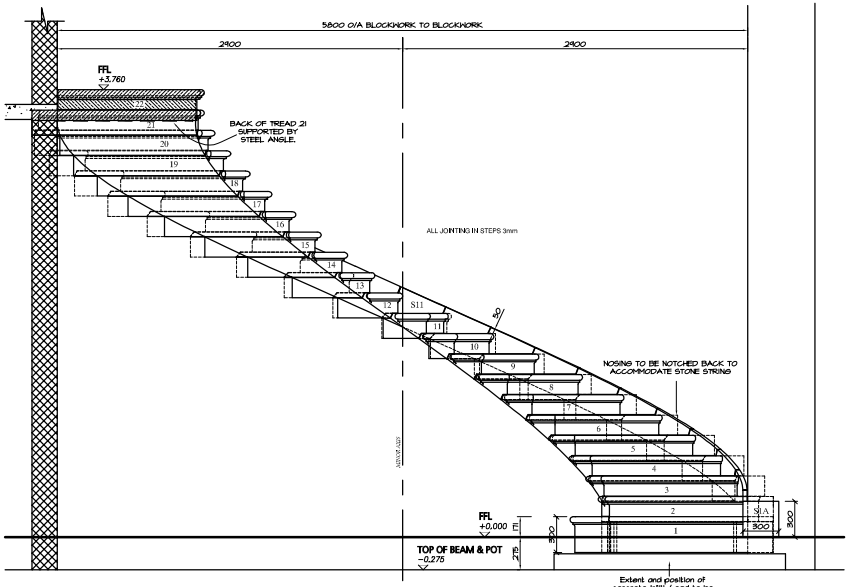

ELEVATION 1-1

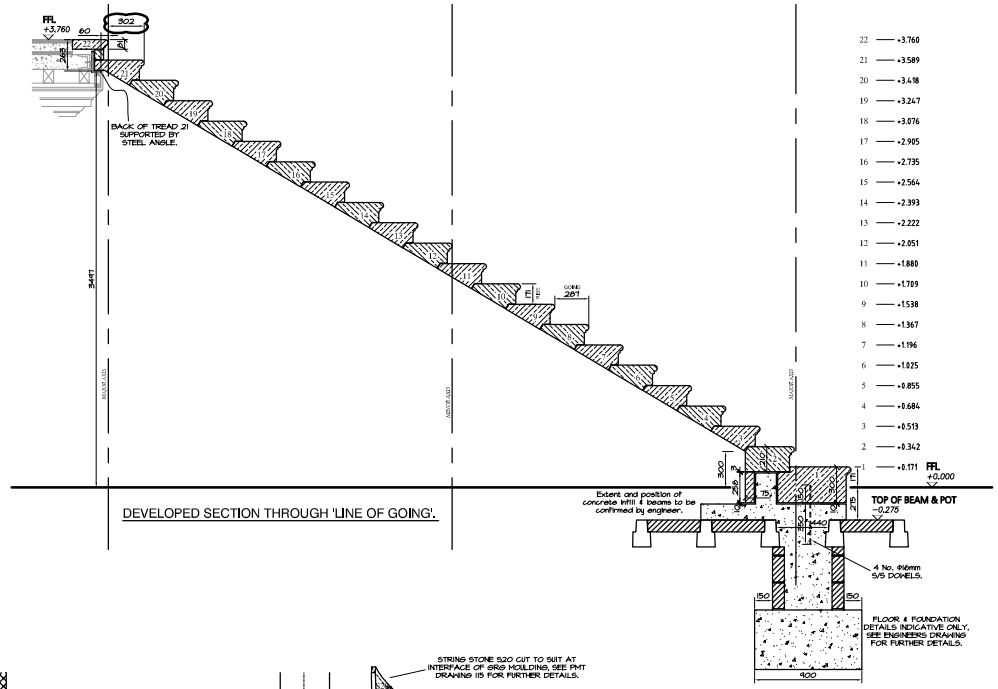

DEVELOPED SECTION THROUGH 'LINE OF GOING'.

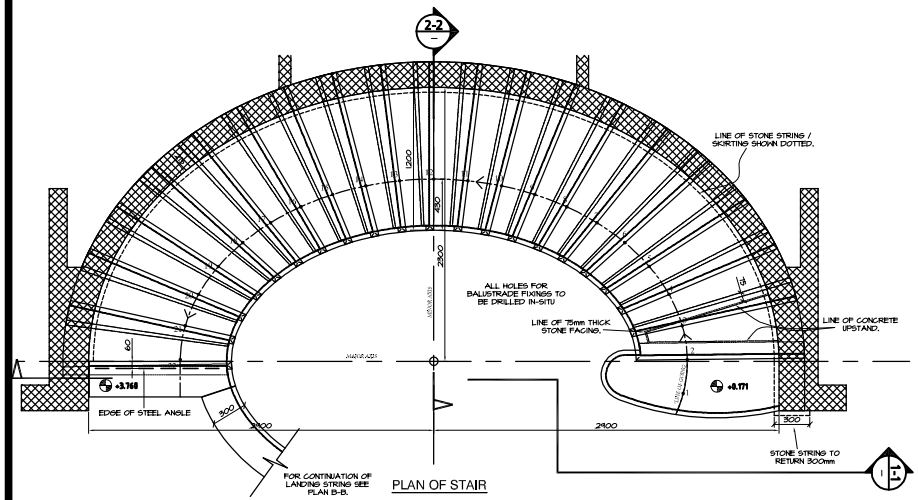

PLAN OF STAIR

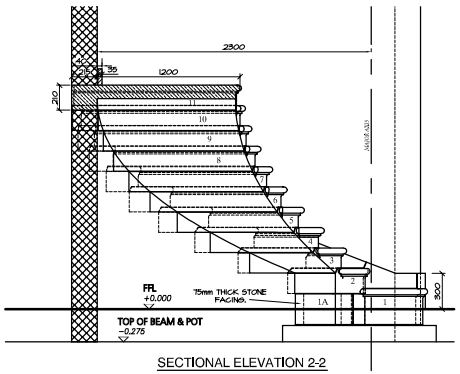

SECTIONAL ELEVATION 2-2

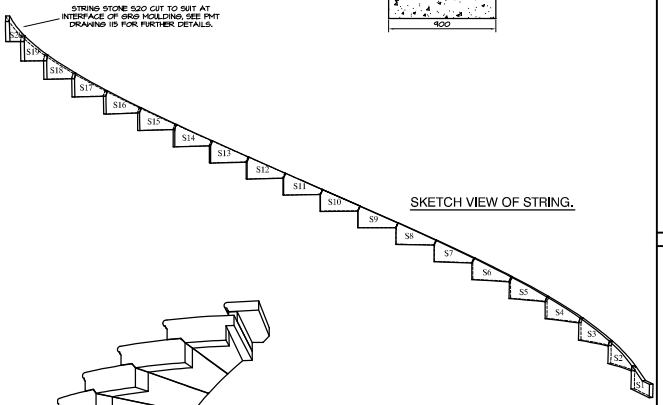

SKETCH VIEW OF STRING.

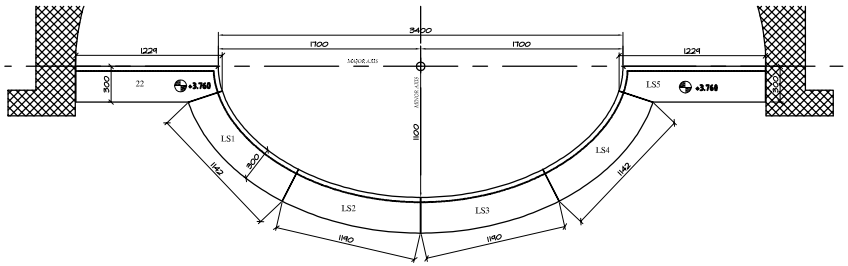

PLAN B-B LANDING STRING

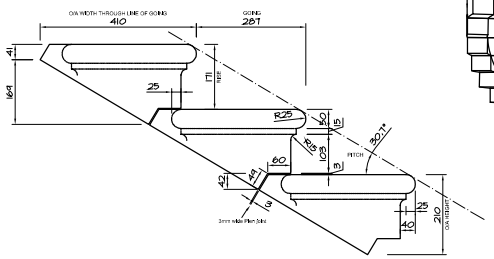

PART SECTION THROUGH 'LINE OF GOING' (TRUE SECTION)

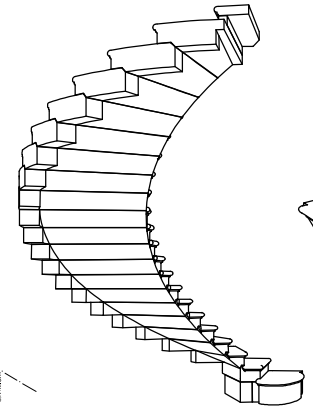

SKETCH VIEW OF RAMP & TWIST SOFFIT.

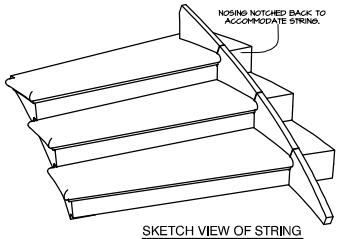

SKETCH VIEW OF STRING INTERFACE WITH TREAD.

NOTES

Do Not Scale From Drawing

All Interfacing construction details are the responsibility of the main contractor

All Interfacing works are to be co-ordinated by the main contractor

THIS DRAWING TO BE READ IN CONJUCTION WITH 'PURCELL MILLER TRITTON' DRAWINGS 109 & 115.

= To be confirmed

Drawn by

stewart design (uk) limited
Tel: = 44 (0) 1638 811500 Fax: = 44 (0) 1638 811700
e-mail: design@stewartdesign.co.uk
website: www.stewartdesign.co.uk

REVISIONS

B	Plate 1A amended, landing strip added as added.	20/10/2005
A	Dwg. 1 & 2 re-issued as per architects details, strip added.	30/9/2005

Rattee & Kett
Stonemasonry & Restoration

Digital Park
Station Road
Longstanton
Cambridge
CB4 5EE

MOWLEM

Telephone: 01954 202 600
Facsimile: 01954 202 601

Rattee & Kett is a trading name of Mitchelmore & Co PLC

Job.
Lordship Stud
Newmarket

Title.
Stonework details to Elliptical stair

Scale 1:10 & 1:5 @ A1	Drawn. T Abbott
Date. Sept 05	Checked.
Drawing Number. 05109-A-01	

Copyright Stewart design (uk) limited