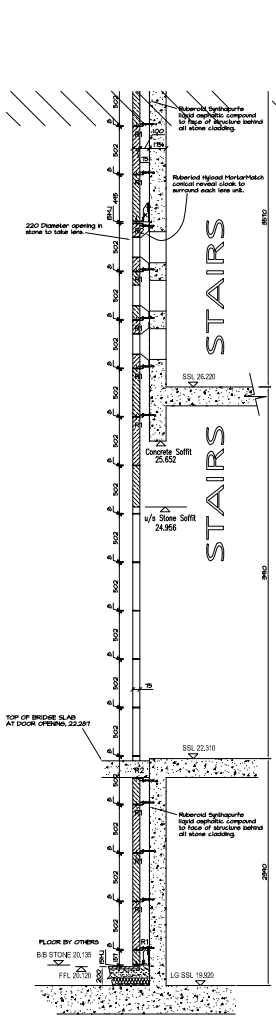

SECTION 1-1

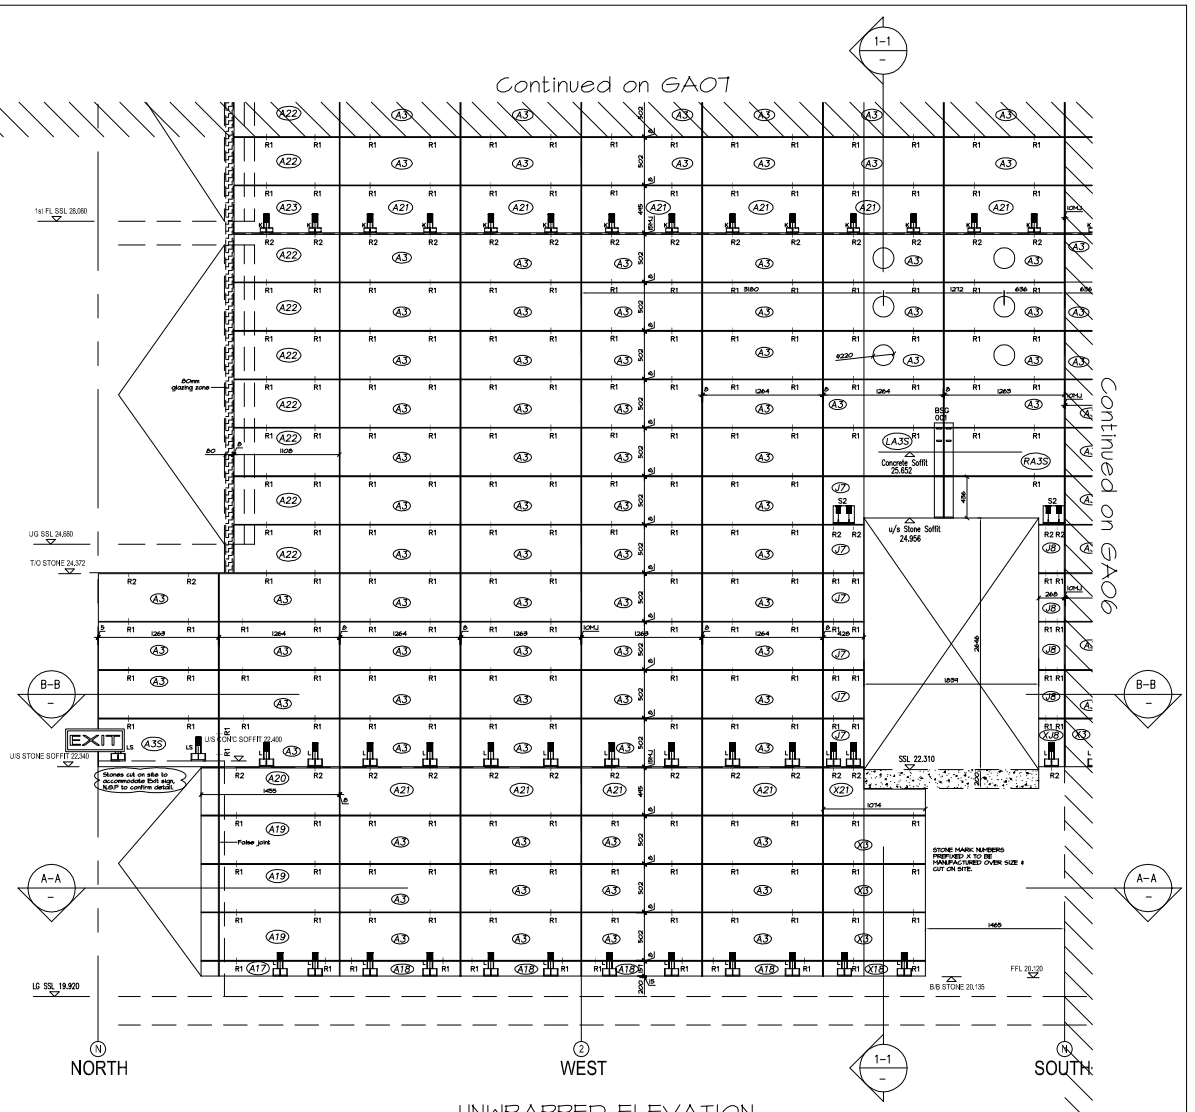

UNWRAPPED ELEVATION

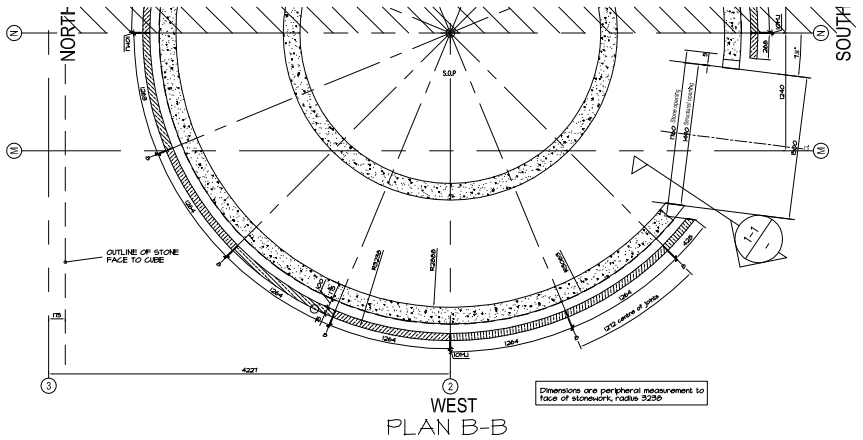

PLAN B-B

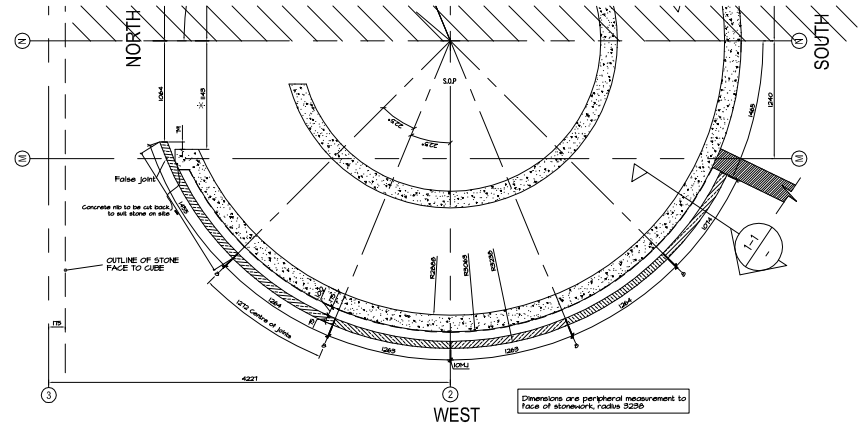

PLAN A-A

= TO BE CONFIRMED

JOINTING: Circular tower to be stack bonded ashlar with 8mm lime mortar beds & joints recessed to a depth of 10mm.

SHIMMING TO FIXINGS: maximum shim dimension 15mm, maximum number of shimming plates 4.

Key Plan

Rev.	Date.	Comments.
A	12/06/01	Revenant joints omitted.
B	07/09/01	Updated to Architects comments, proposed movement joints added.
C	07/11/01	Updated to Architects comments, stage numbers & fittings added. Dimensions added below datum 22.540 issued for manufacture of stonework only.
D	19/06/02	General update.
E	01/08/02	General update. Issued for Construction.
F	13/08/03	Stair 02. Fire rated escape lobby details added.

stewart design (uk) limited
3 clarendon court, park street, chalbury, chipping norton, oxon, UK. OX7 3PT
tel: +44 (0) 1608 811300 fax: +44 (0) 1608 811700
e-mail: design@stewartdesign.co.uk website: www.stewartdesign.co.uk

Client: The Bath Stone Group

Project: The Bath Spa Project

Drawing Title: Outer Tower West Side Elevation Lower Ground to 1st Floor

Scale: 1:50 @ A0

Date: April 2001

Architects: Nicholas Grimshaw & Partners Ltd.

Drawing No: GA05

Rev: F