STATUS:
For Final Approval

Notes.

Do Not Scale From Drawing.

All interfacing construction details are the responsibility of the main contractor

All interfacing works are to be co-ordinated by the main contractor

CDM REGULATIONS
DESIGN RISK ASSESSMENT
The size and shape of individual stones for this project have been designed to satisfy the overall design requirements for the building. All persons handling and installing such stones should be aware that there are risks associated with this type of work, which cannot be designed out.

Risk: Injury

Risk Reduction:
Fixers must be suitably experienced in the handling of stones and employ lifting methods appropriate to the size and shape of the stone. Access and working platforms must be to the standard required by current legislation. Reference must always be made to COSSH information for the materials being used.

= To be confirmed

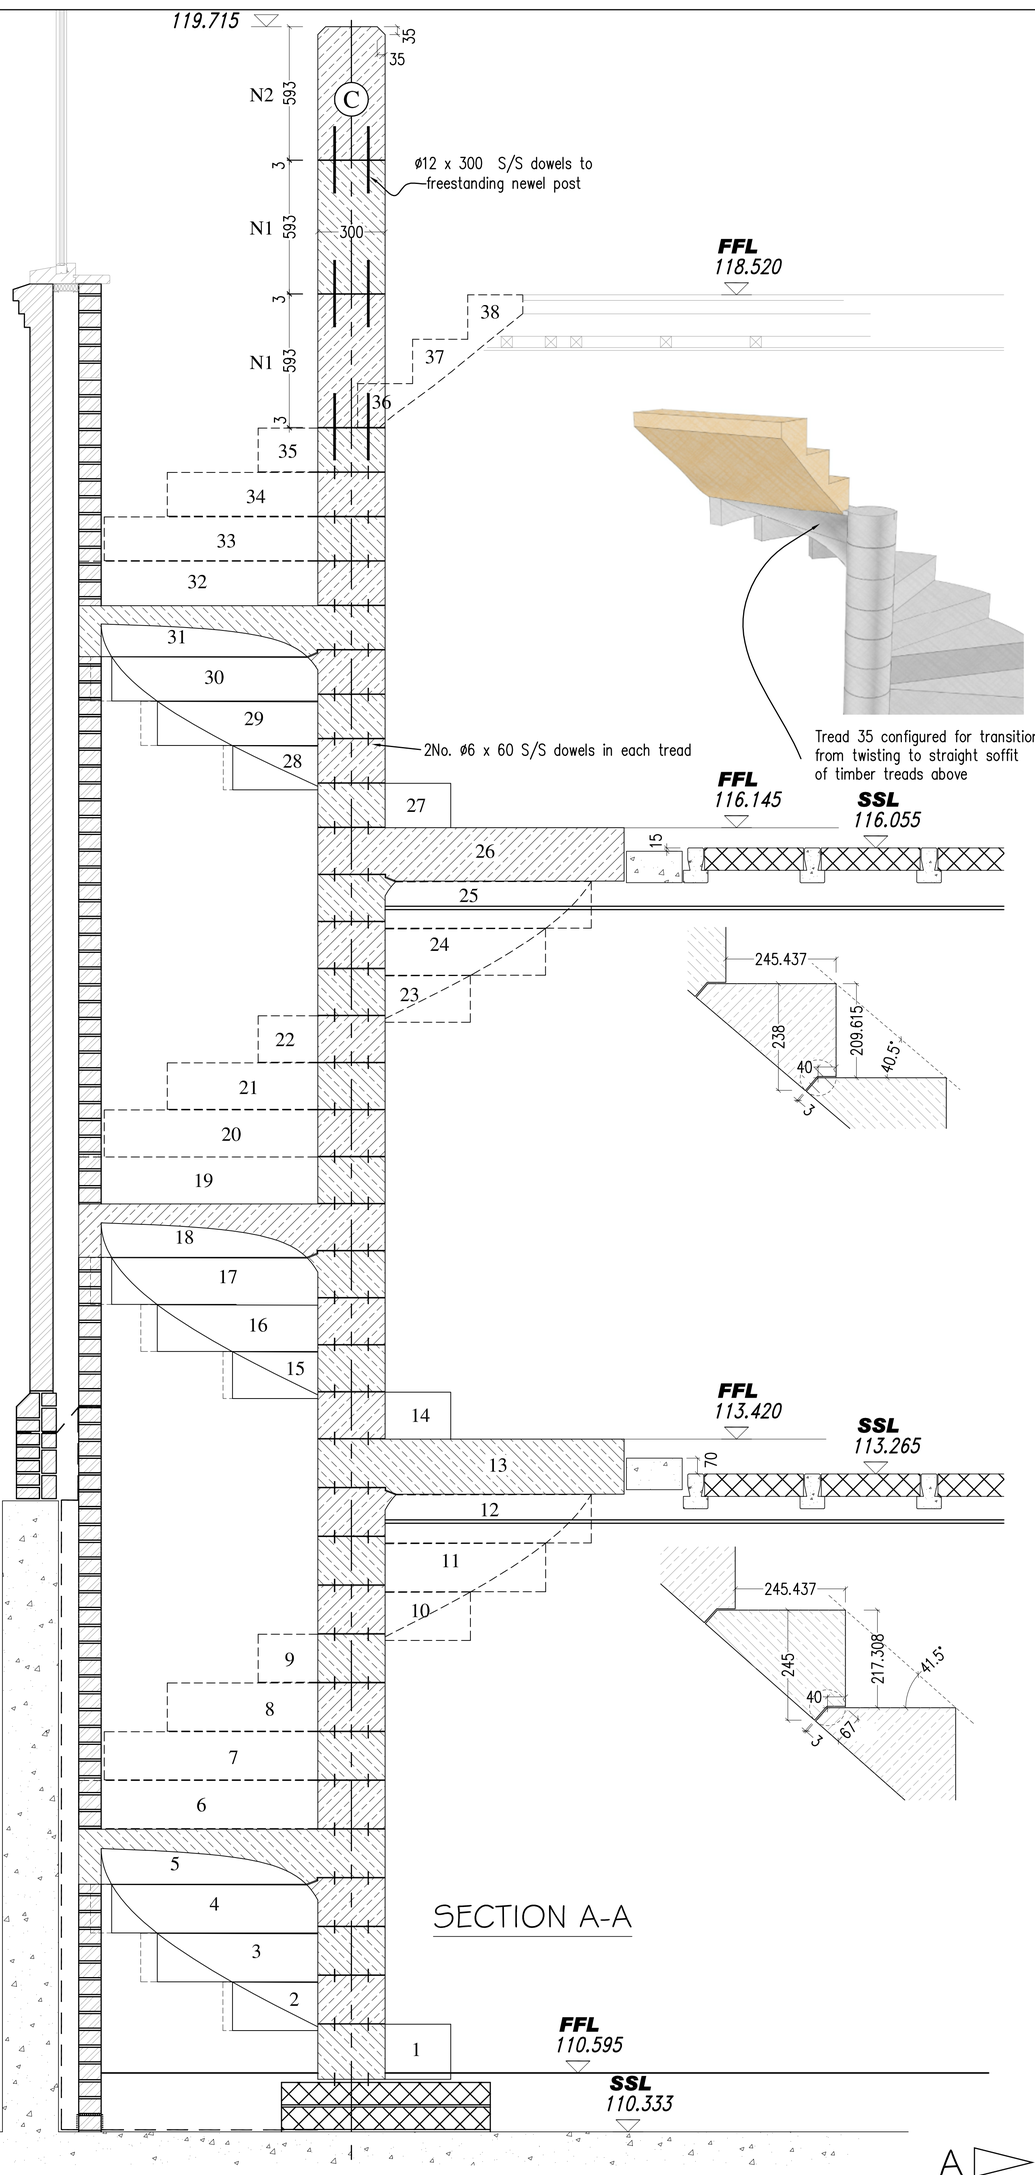

SECTION A-A

DEVELOPED SECTION THROUGH 'LINE OF GOING'.

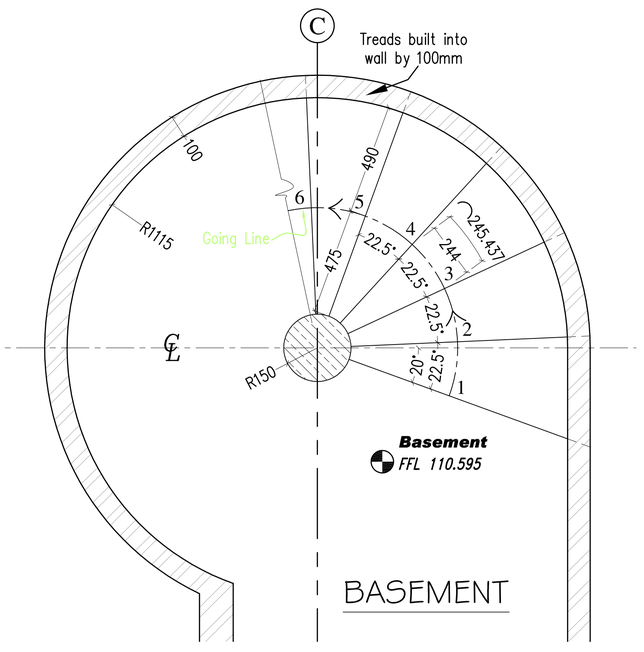

BASEMENT

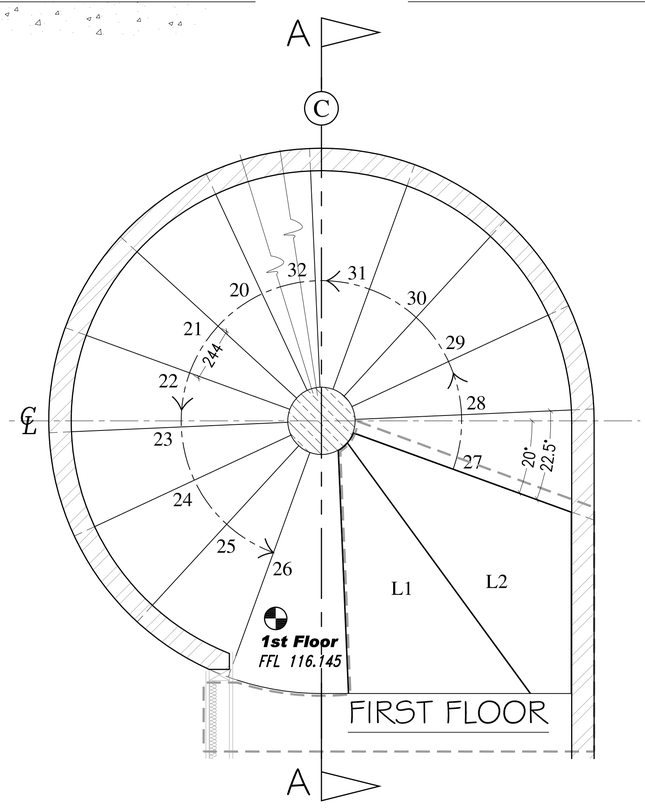

FIRST FLOOR

GROUND FLOOR

SECOND FLOOR

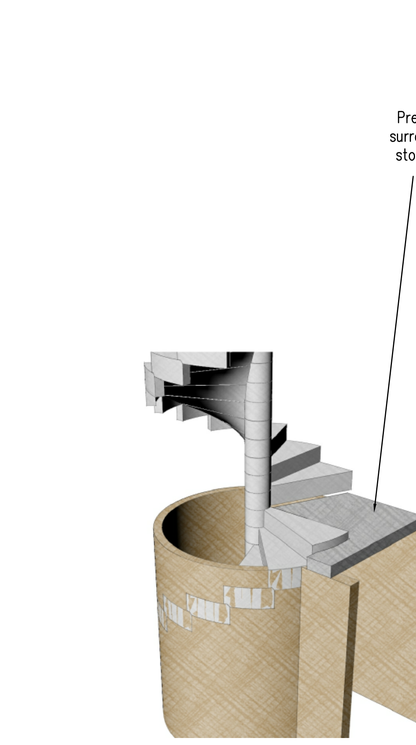

Sketch Views of Typical Tread

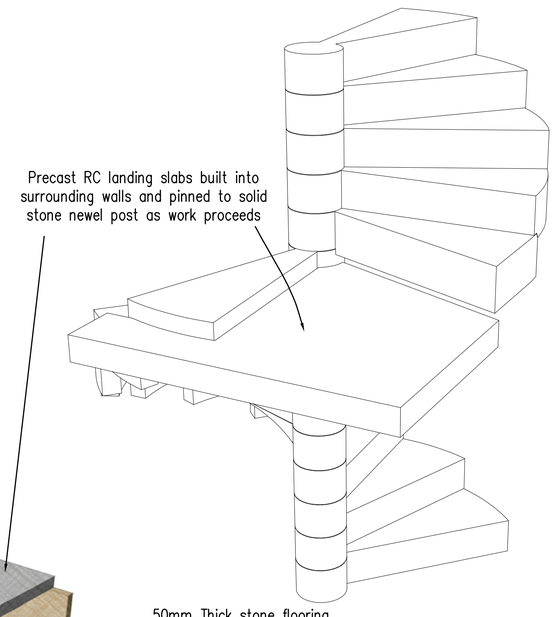

50mm Thick stone flooring omitted for clarity

Rev.	Date.	Comments.	By.
A	30.03.2009	Landing stones updated to architects comments, newel post and fixings added	TA

A. F. JONES
MASONRY CONTRACTOR
33 Bedford Road
Reading
RG1 7EX
TEL: 0118 957 3537
FAX: 0118 957 4334
www.afjones.co.uk
E-mail: angusjones@ukonline.co.uk

DRAWN BY
stewart design (uk) limited
the old bakery, sheep street, charlbury, oxon, uk, OX7 3RR
tel: +44 (0) 1608 811500 fax: +44 (0) 1608 811700
e-mail : design@stewartdesign.co.uk website : www.stewartdesign.co.uk

Project:
-
-
-

Drawing Title:
Natural Stonework Details Staircase
-

Drawn:	Date:	Scale:	Drawing No:	Rev:
SD	Mar 2009	1:20 @ A1	0847-101	A