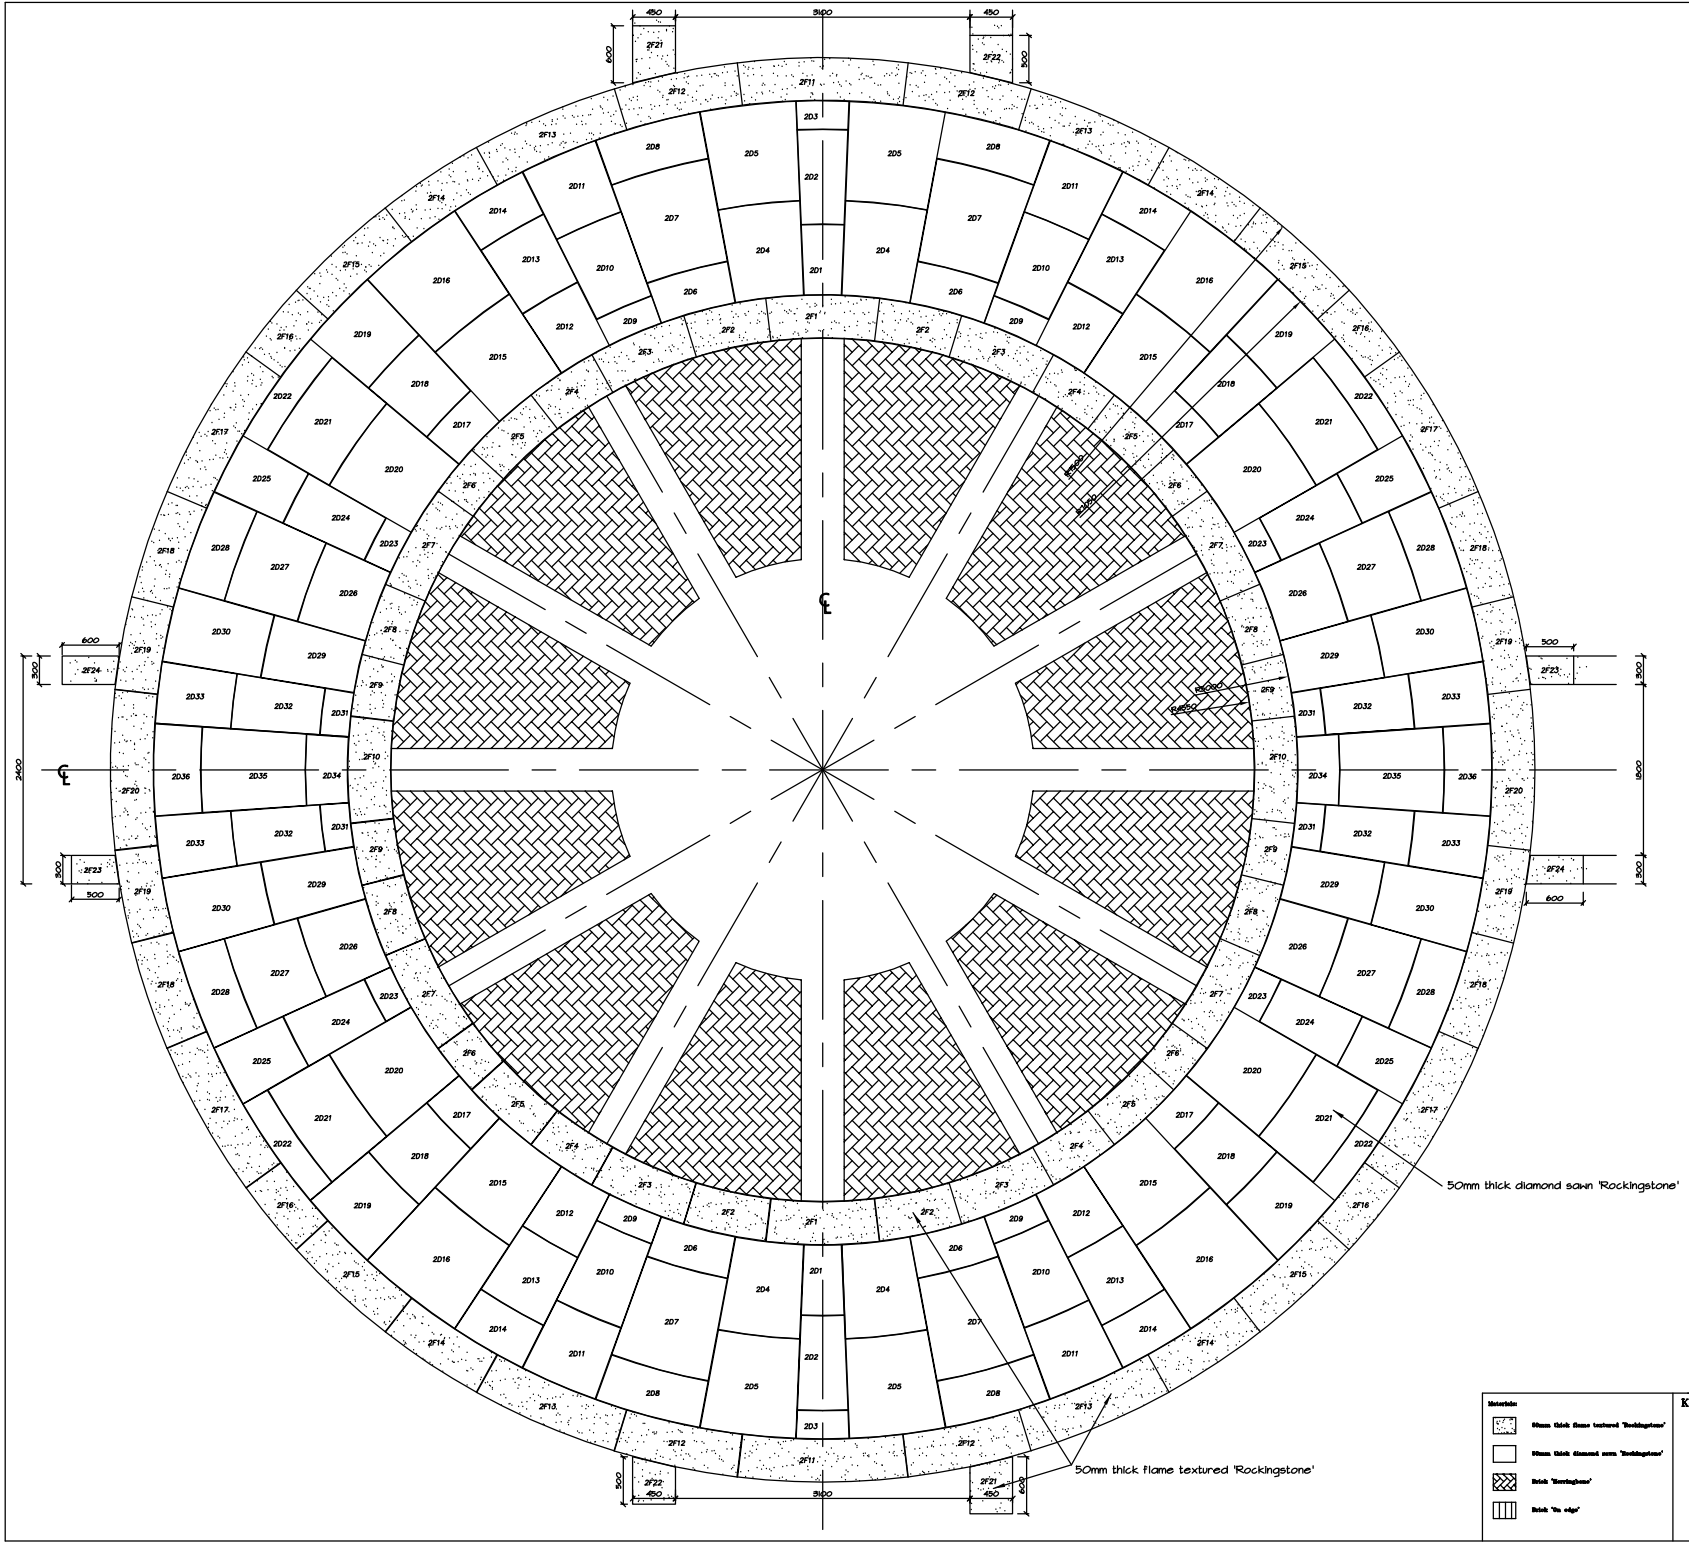

Rev.	Date.	Comments.
a.	17.5.00	Stone mark numbers added.

Materials:

- 50mm thick flame textured 'Rockingstone'
- 50mm thick diamond sawn 'Rockingstone'
- Brick 'Kerrigstone'
- Brick 'On edge'

Key Plan

stewart design (uk) ltd
3 clarendon court, park street, charlbury
chipping norton, oxon, uk, OX7 3PT
tel: +44 (0) 1608 811500 fax: +44 (0) 1608 811700
e-mail: design@stewartdesign.co.uk

Contract Title: Tiffany Museum Matsue Japan

Drawing Title: Stone Details. Paving layout.

Scale: 1:20 @ A0

Date: 10/07/00

Drawn: N.Hudson

Architects: –

Contract no: –

Origin Drawing ref: 42

Drawing No: GA002 Rev. a

Client: Johnsons Wellfield Quarries Ltd