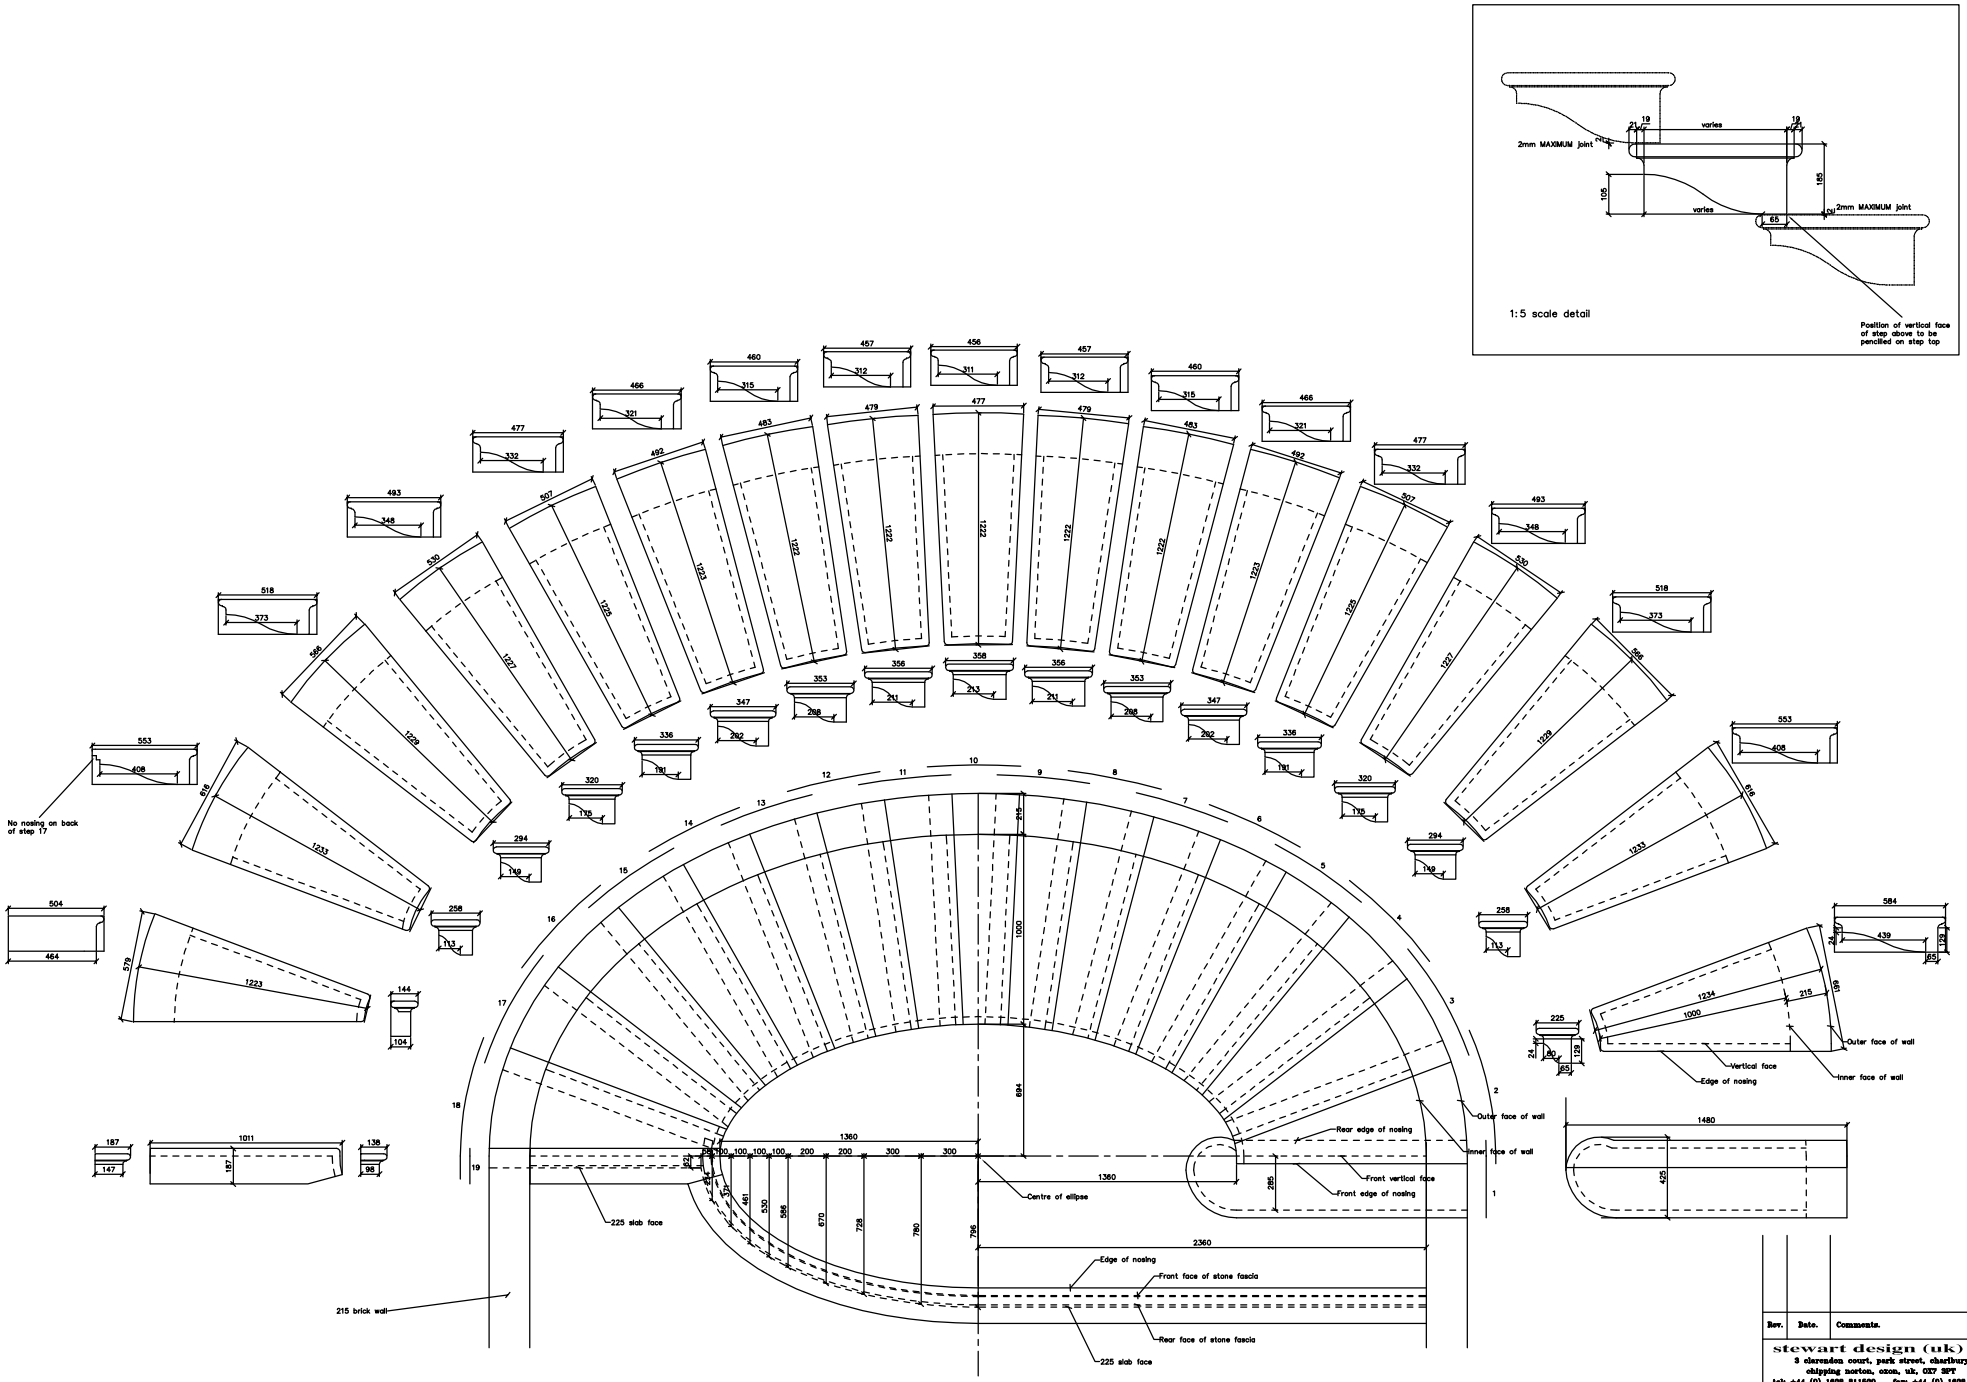


| Rev. | Date. | Comments. |
|---|---|---|
| | | |


stewart design (uk) ltd
3 clarendon court, park street, charlbury
chipping norton, oxon, uk, OX7 3PT
tel: +44 (0) 1608 811600 fax: +44 (0) 1608 811700
e-mail: design@stewartdesign.co.uk


| | | |
|---|---|---|
| Contract Title: New Country House | Drawing Title: Main Staircase Details | Scale: 1:10 @ A0 |
| | | Date: 8/12/98 |
| | | Drawn: MSM |
| Architects: – | Contract no: – | Origin. Drawing ref: – |
| Client: A. Client | | Drawing No: 06/001 Rev. – |